
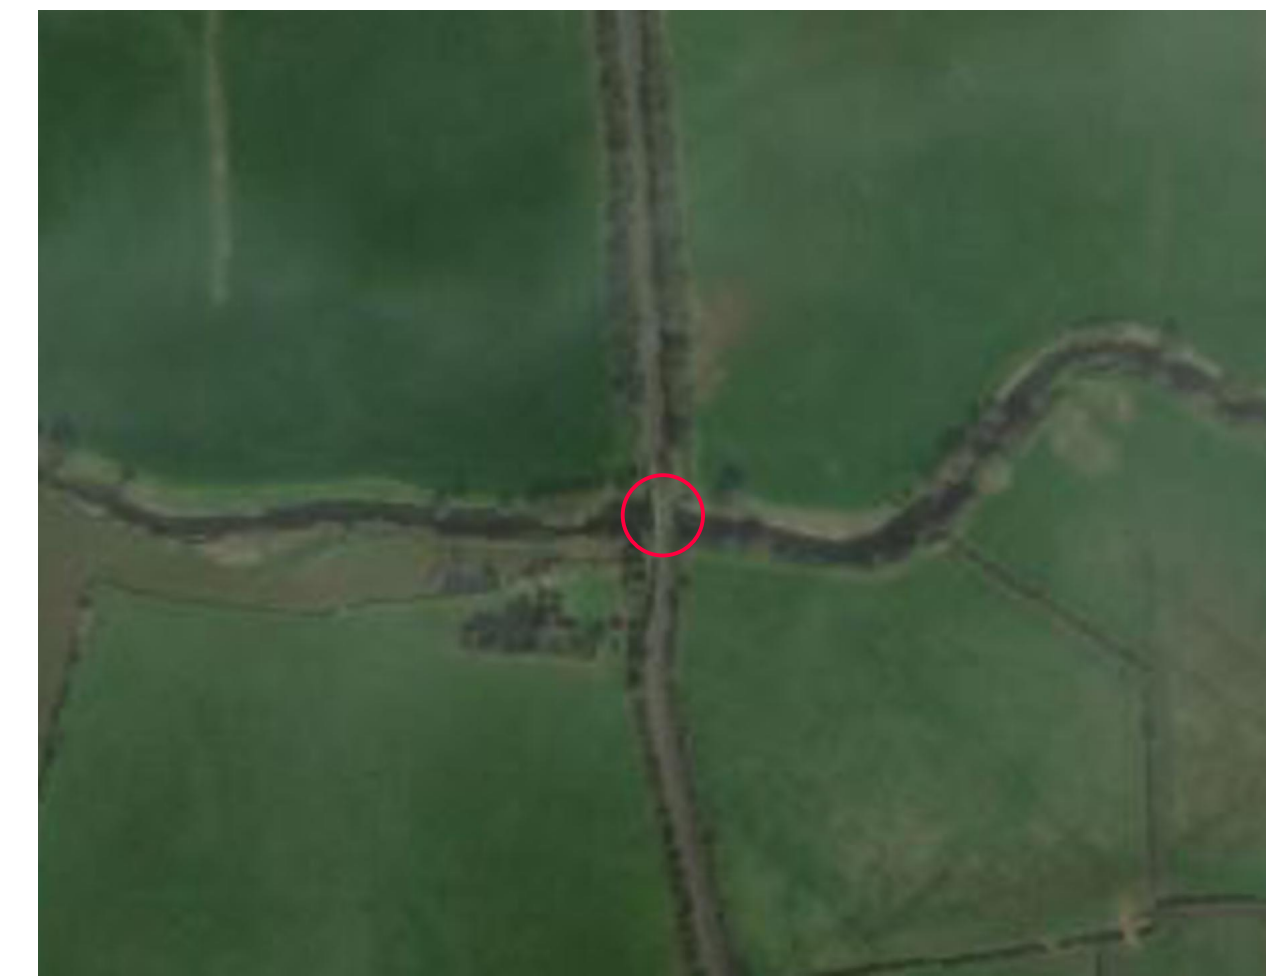
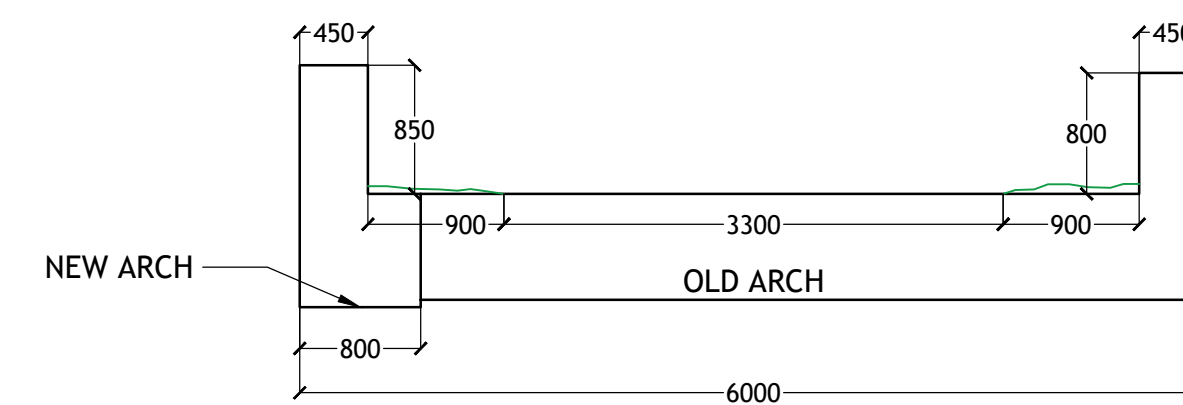


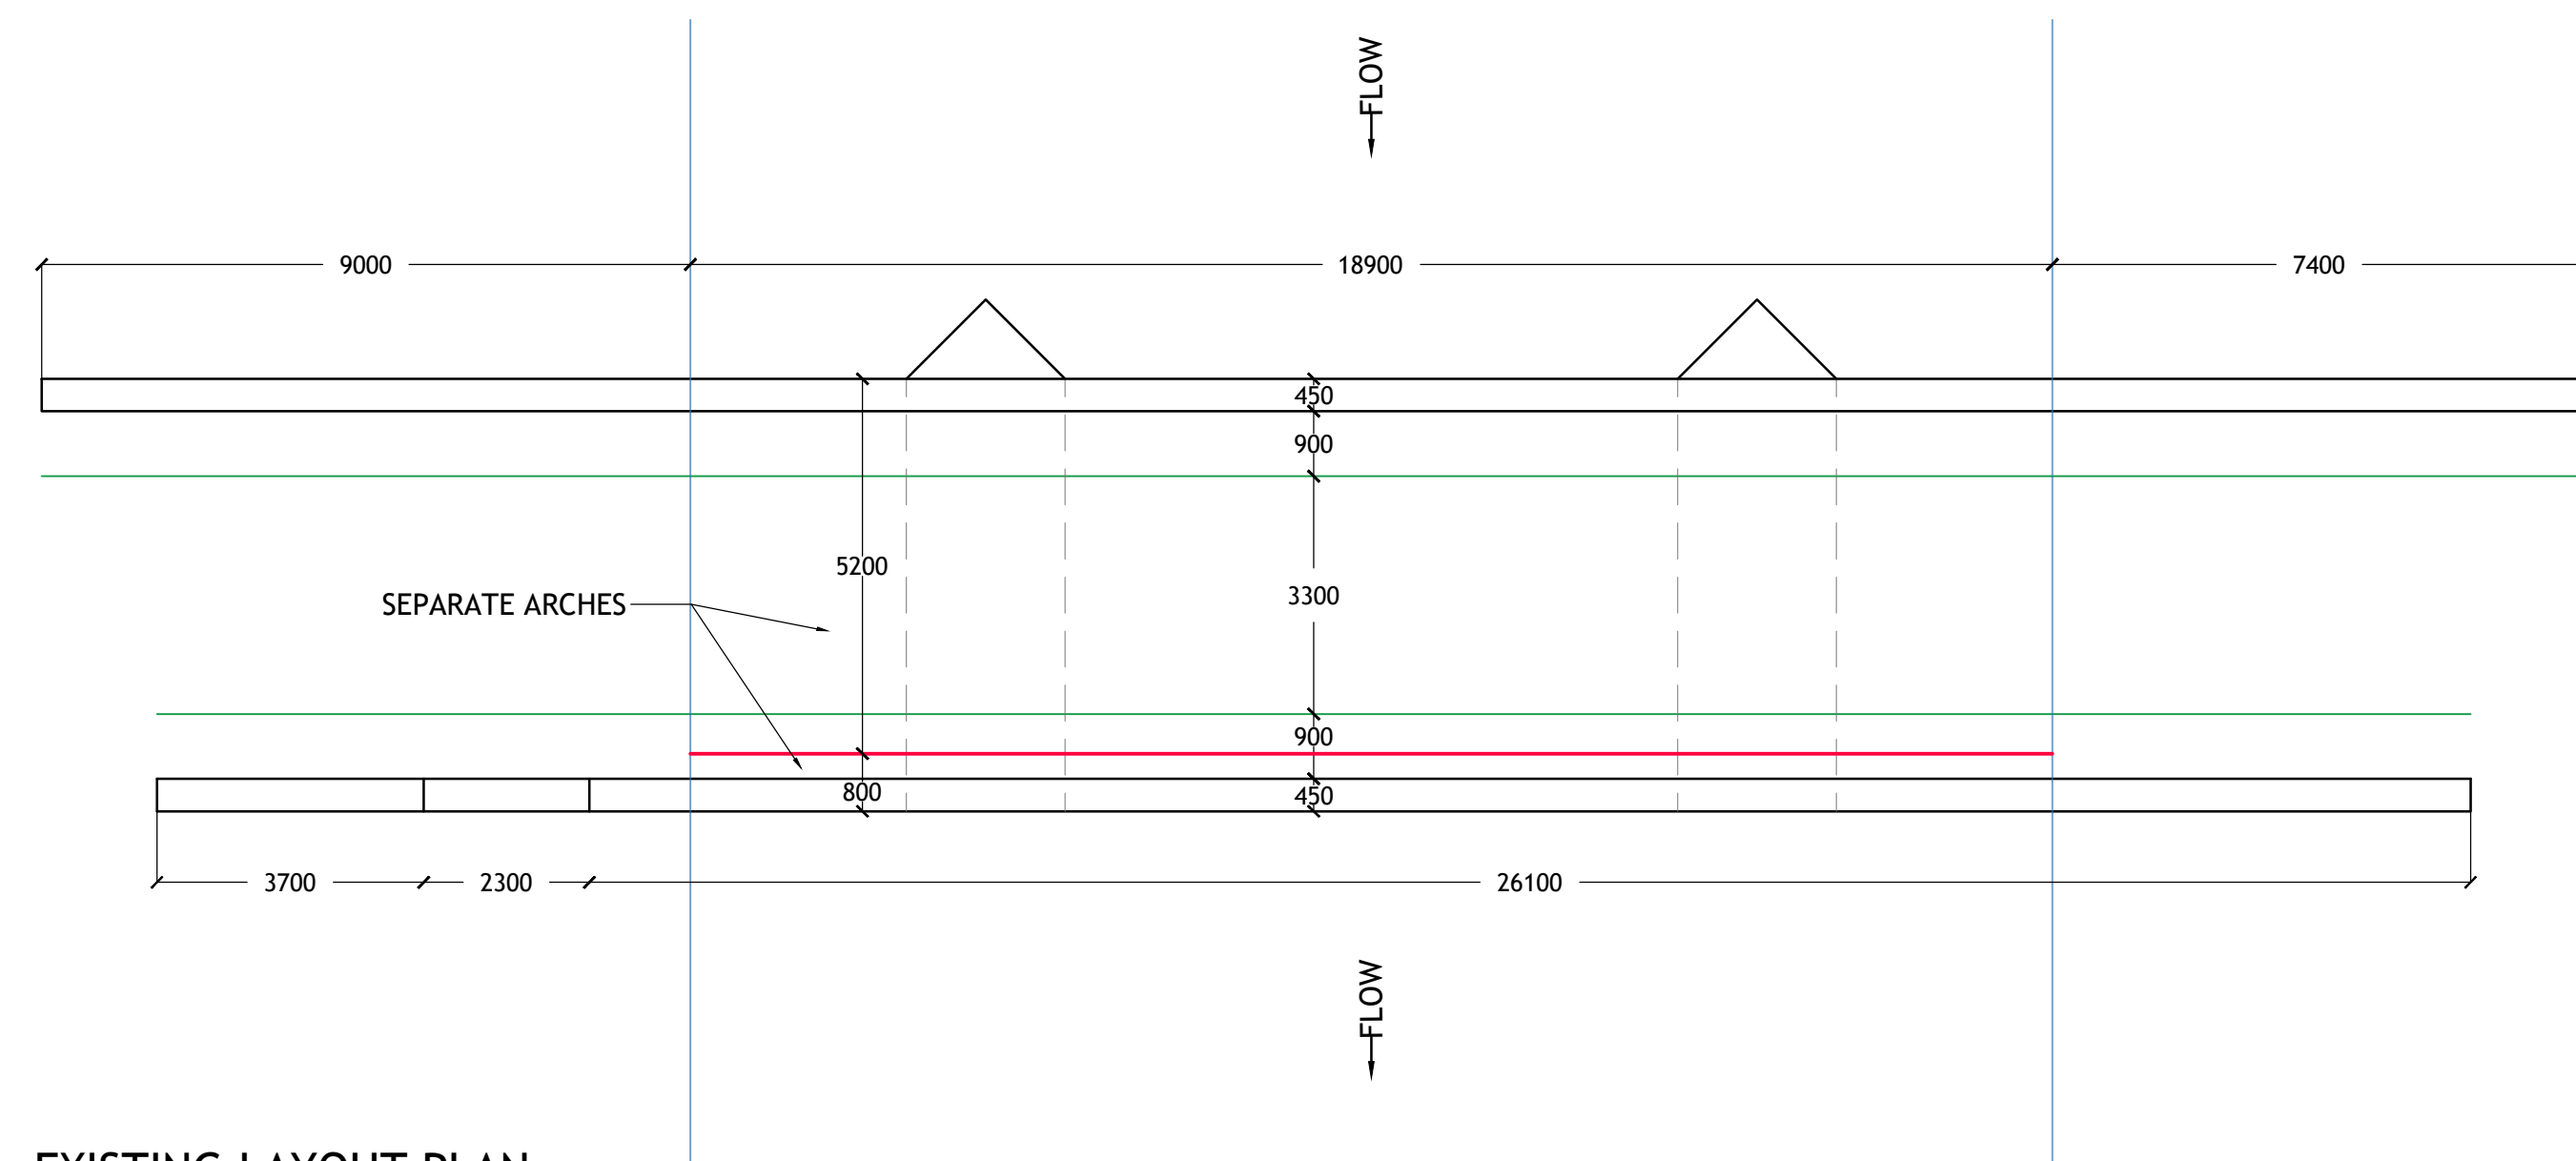

LOCATION



GPS COORDINATES: 52.397250, -8.661553

## GENERAL NOTES

1. DO NOT SCALE. ALL DIMENSIONS ON DRAWINGS ARE IN MILLIMETERS UNLESS NOTED OTHERWISE. USE FIGURED DIMENSIONS ONLY.
2. THIS DRAWING IS TO BE READ IN CONJUNCTION WITH ALL OTHER WORKS REQUIREMENTS

## NOTES

1. REFER TO THE FOLLOWING DRAWINGS FOR TYPICAL CONSTRUCTION DETAILS:  
251250-PUNCH-XX-XX-DR-CS-0551 CONSTRUCTION DETAILS (1)  
251250-PUNCH-XX-XX-DR-CS-0552 CONSTRUCTION DETAILS (2)
2. ALL WORKS TO BE CARRIED OUT IN ACCORDANCE WITH AA SCREENING AND ENVIRONMENTAL REPORTS.
3. ALL QUERIES ON PROPOSED WORKS TO BE DIRECTED TO ENGINEER PRIOR TO UNDERTAKING WORKS.
4. ALL TEMPORARY WORKS ARE THE SOLE RESPONSIBILITY OF THE CONTRACTOR.
5. FINAL SURFACE DRESSING TO NEW ROAD SURFACES WILL BE UNDERTAKEN BY LCCC OUTSIDE THE CONTRACT AT A LATER STAGE.

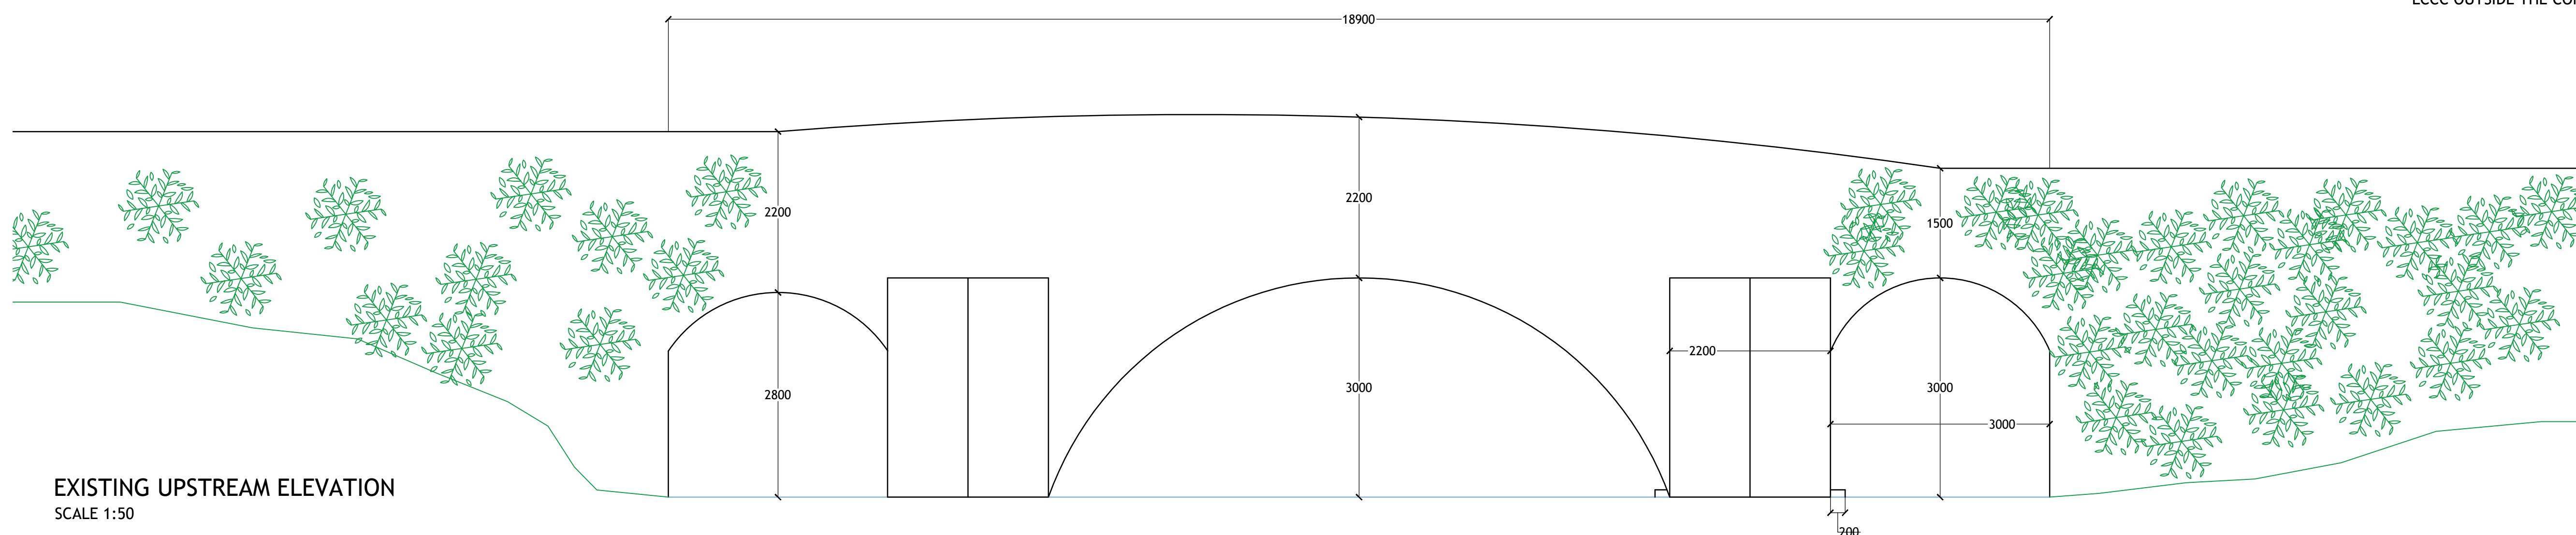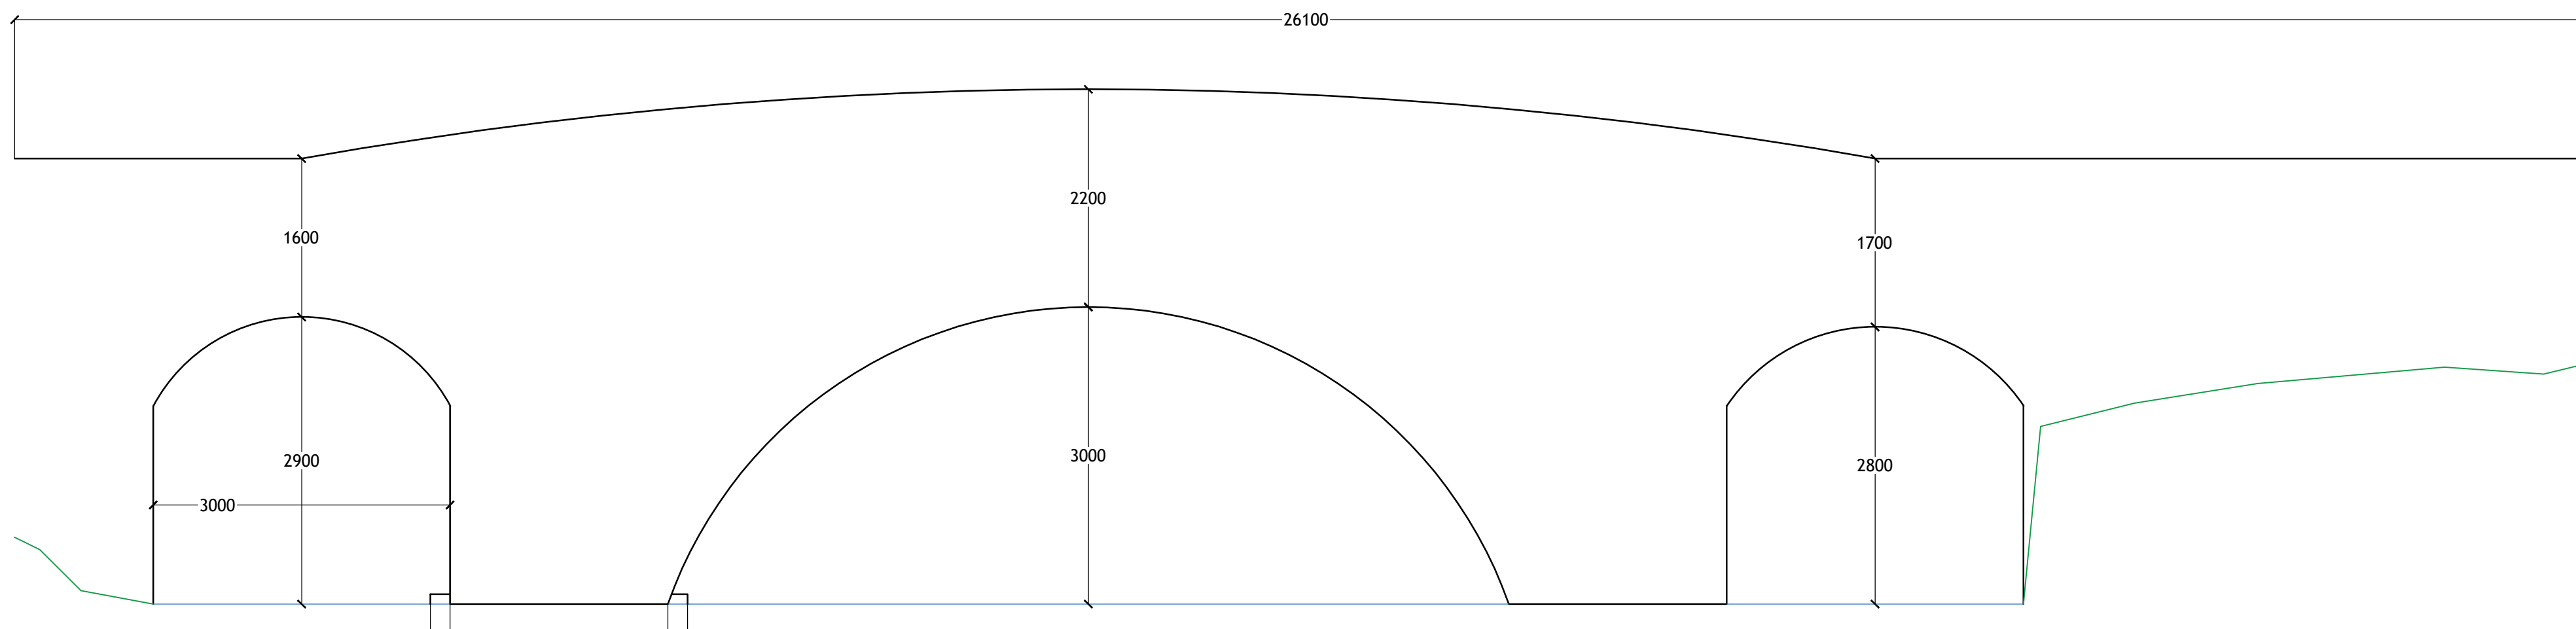

Tailte Éireann Licence No. CYAL50511569  
© Tailte Éireann – Surveying.